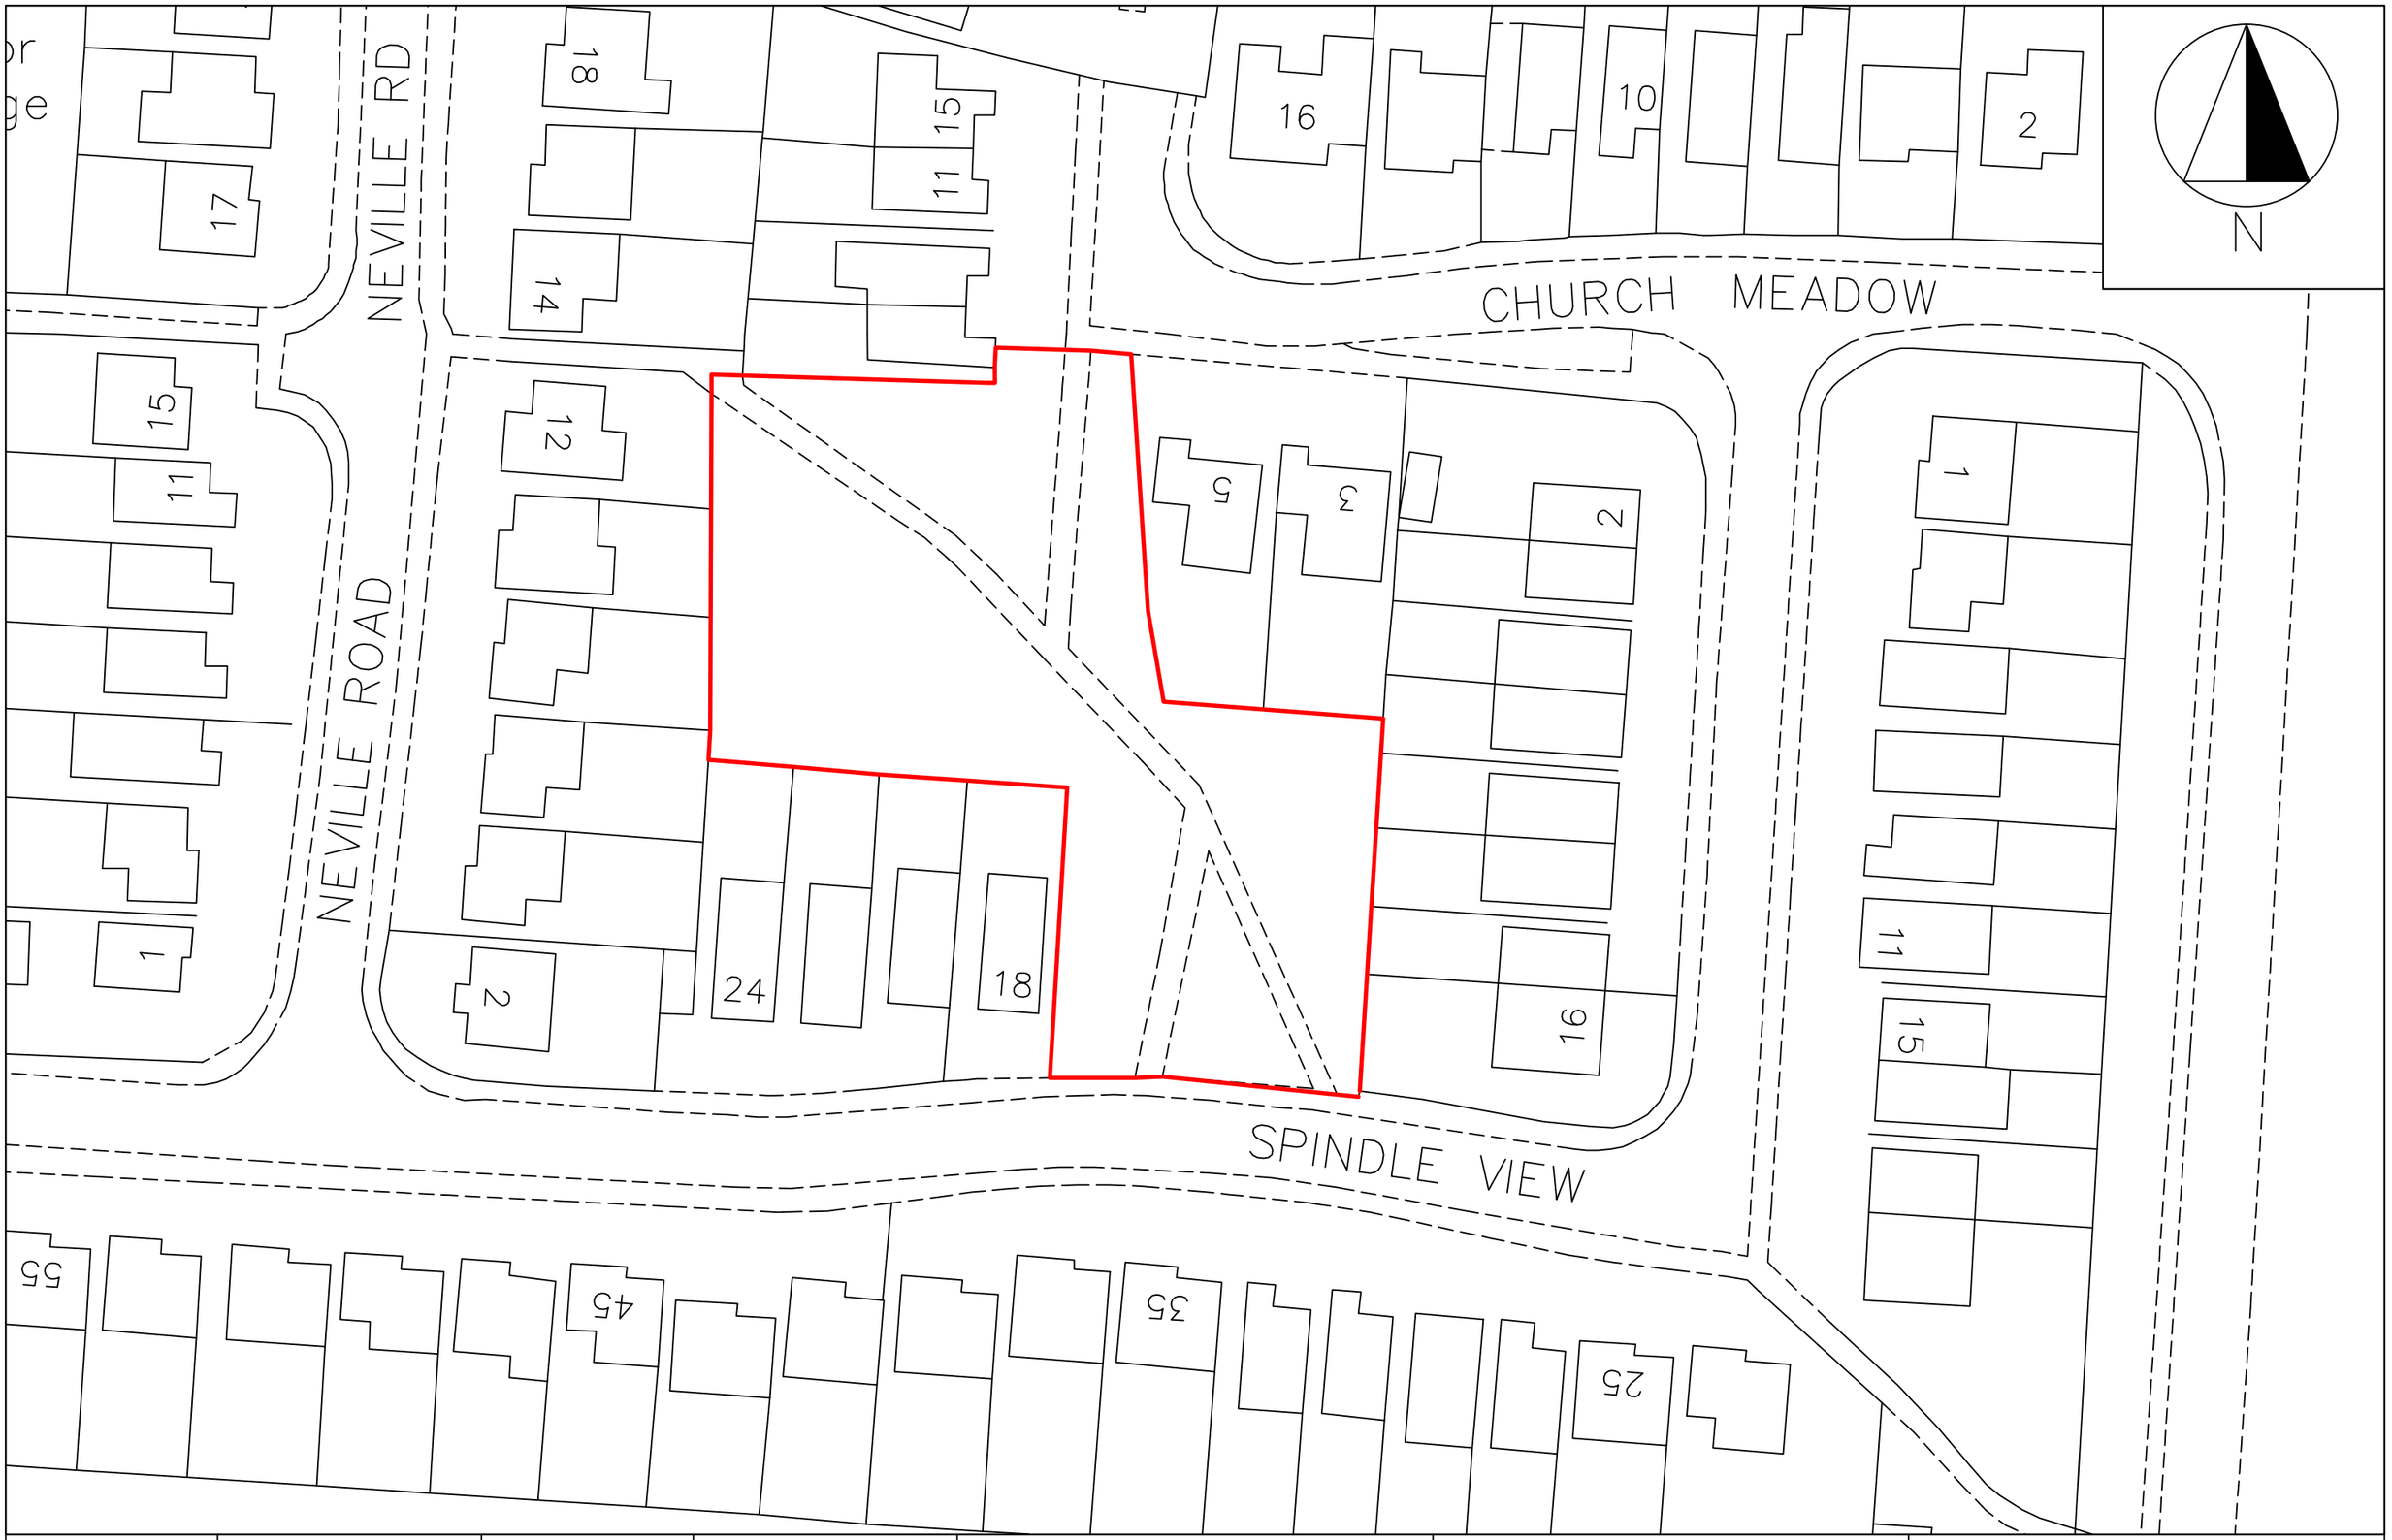

DRAWN BY		SCALE	1/500	SCHEME LAND AT CHURCH MEADOW	CIVIC CENTRE, ARNOT HILL PARK ARNOLD NOTTINGHAM, NG5 6LU
DATE DRAWN	JAN 2019	DRAWING NUMBER			