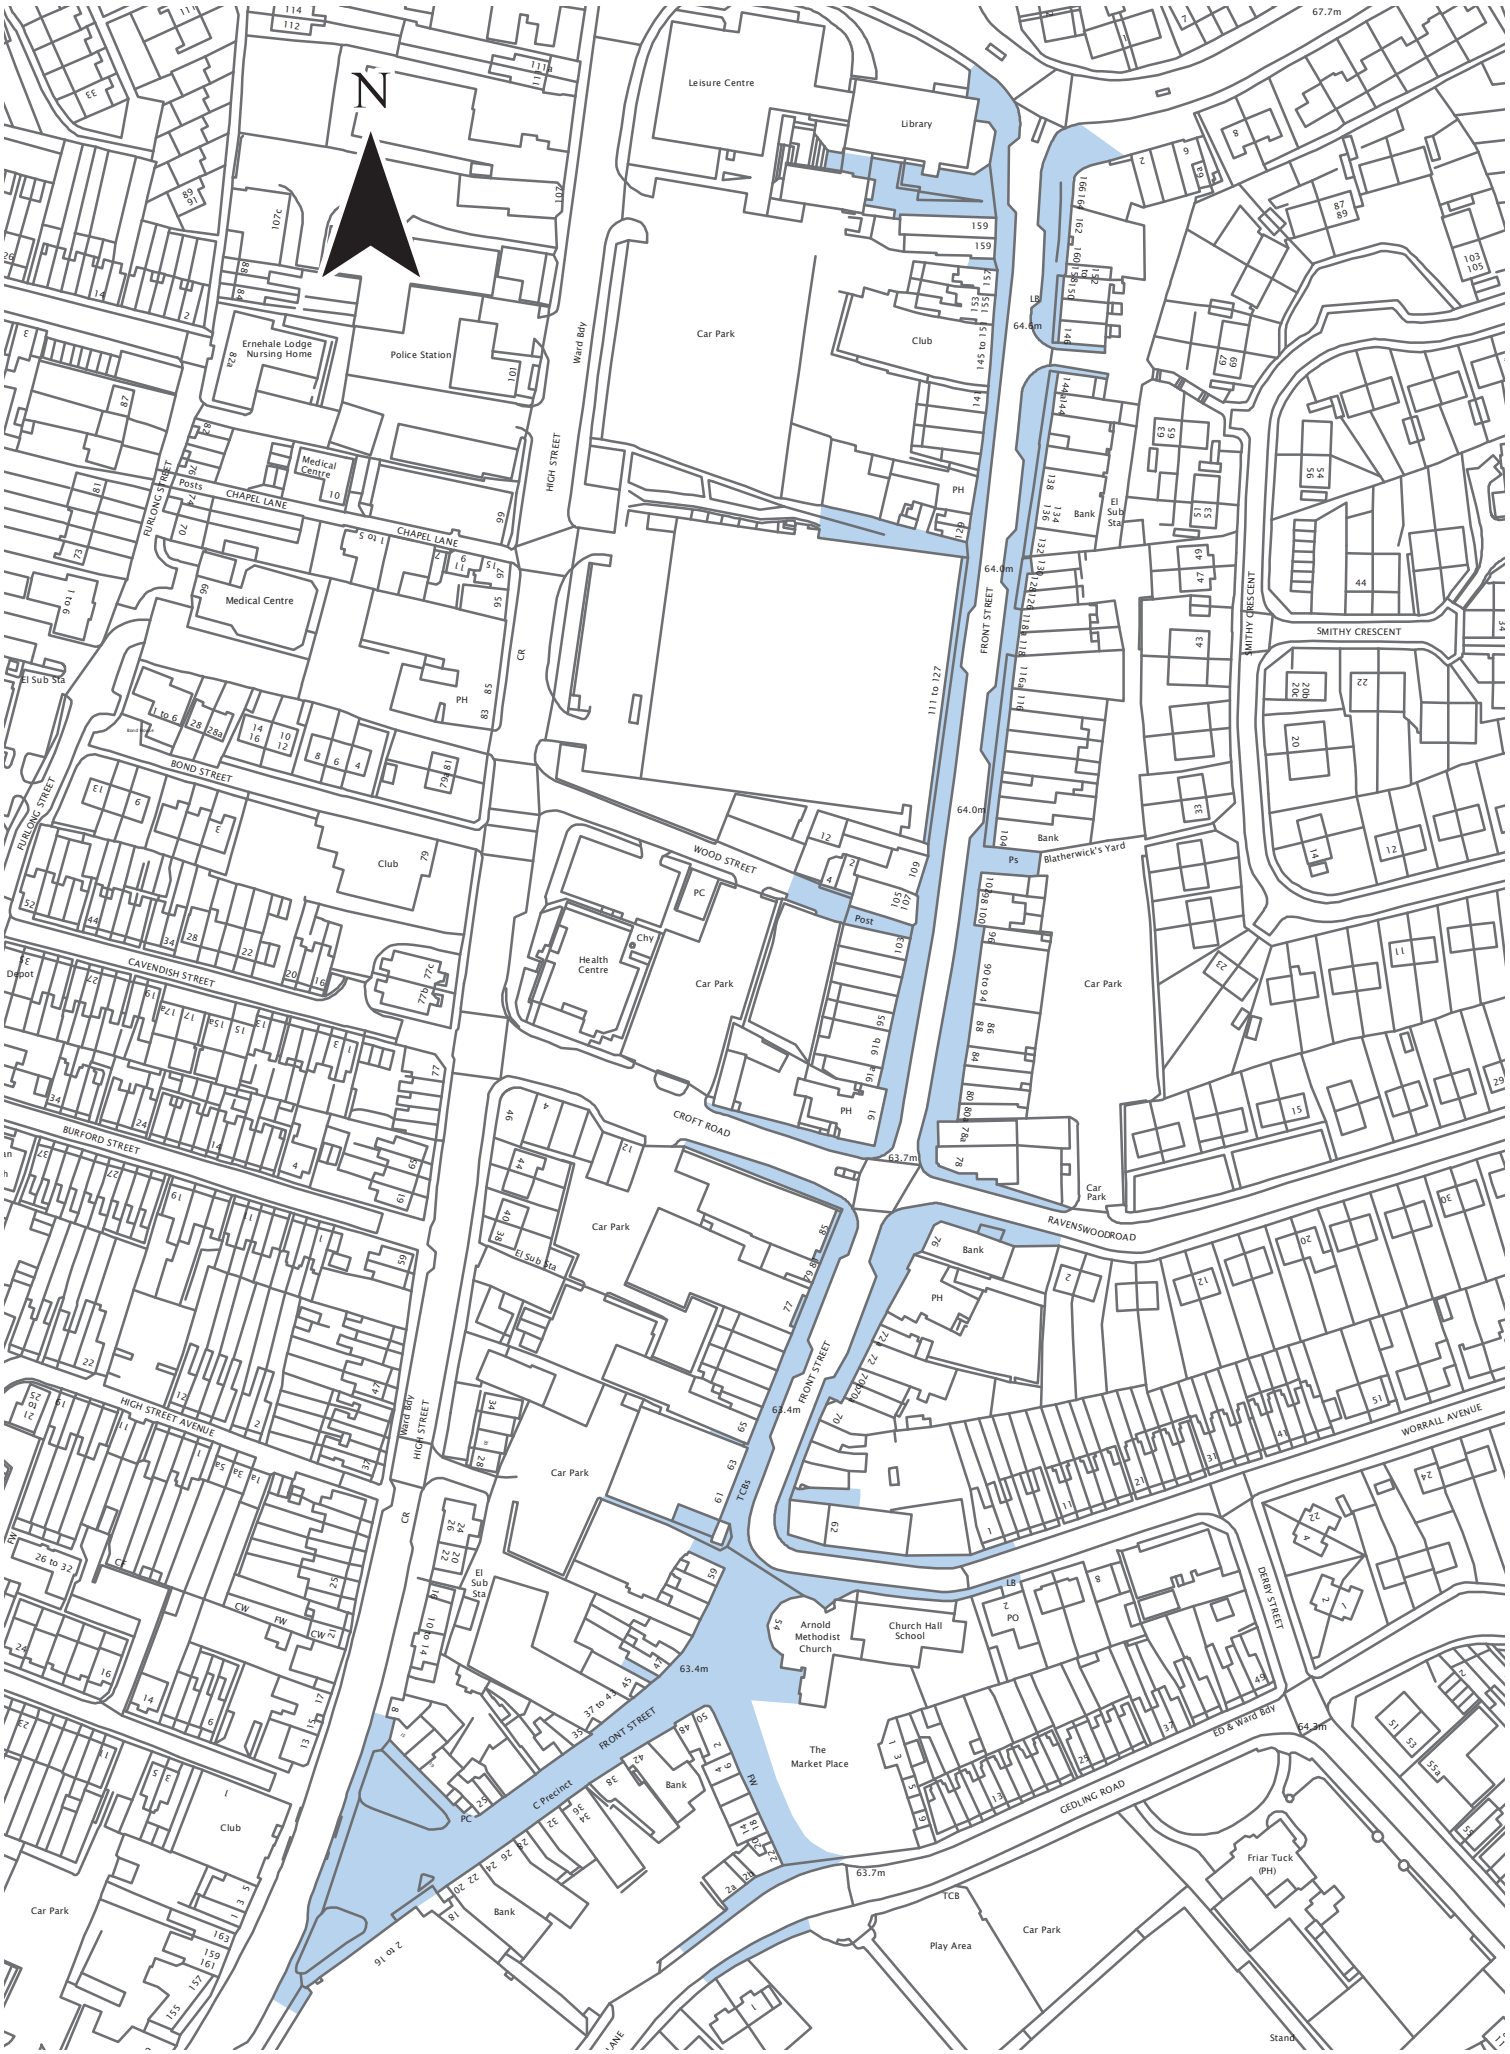

Gedling Borough Council

P Baguley BA (Hons), MCD, Dip Mgmt (Open), MRTPI.
Service Manager, Planning & Economic Development,
Civic Centre, Arnot Hill Park, Arnold,
Nottinghamshire, NG5 6LU

Street Trading Prohibition Front Street Arnold

scale 1:2000

Reproduced with the permission of the Controller of H.M.S.O. Crown copyright, Licence No. LA100021246.
Unauthorised reproduction infringes Crown copyright and may lead to prosecution or civil proceedings.